PRICE RESIDENCE

ABILENE, TEXAS

JRH ARCHITECTS
1300 Summit Avenue Suite 418 Fort Worth, Texas 76102-4414
817.732.3451 www.jrh-architects.com 817.732.0582

Project Number:
V7841

Issue Date:
05/19/06

Revision # | Date

Sheet Title:
2ND FLOOR PLAN, ROOF PLAN

Sheet Number:
A-4

OF 10A

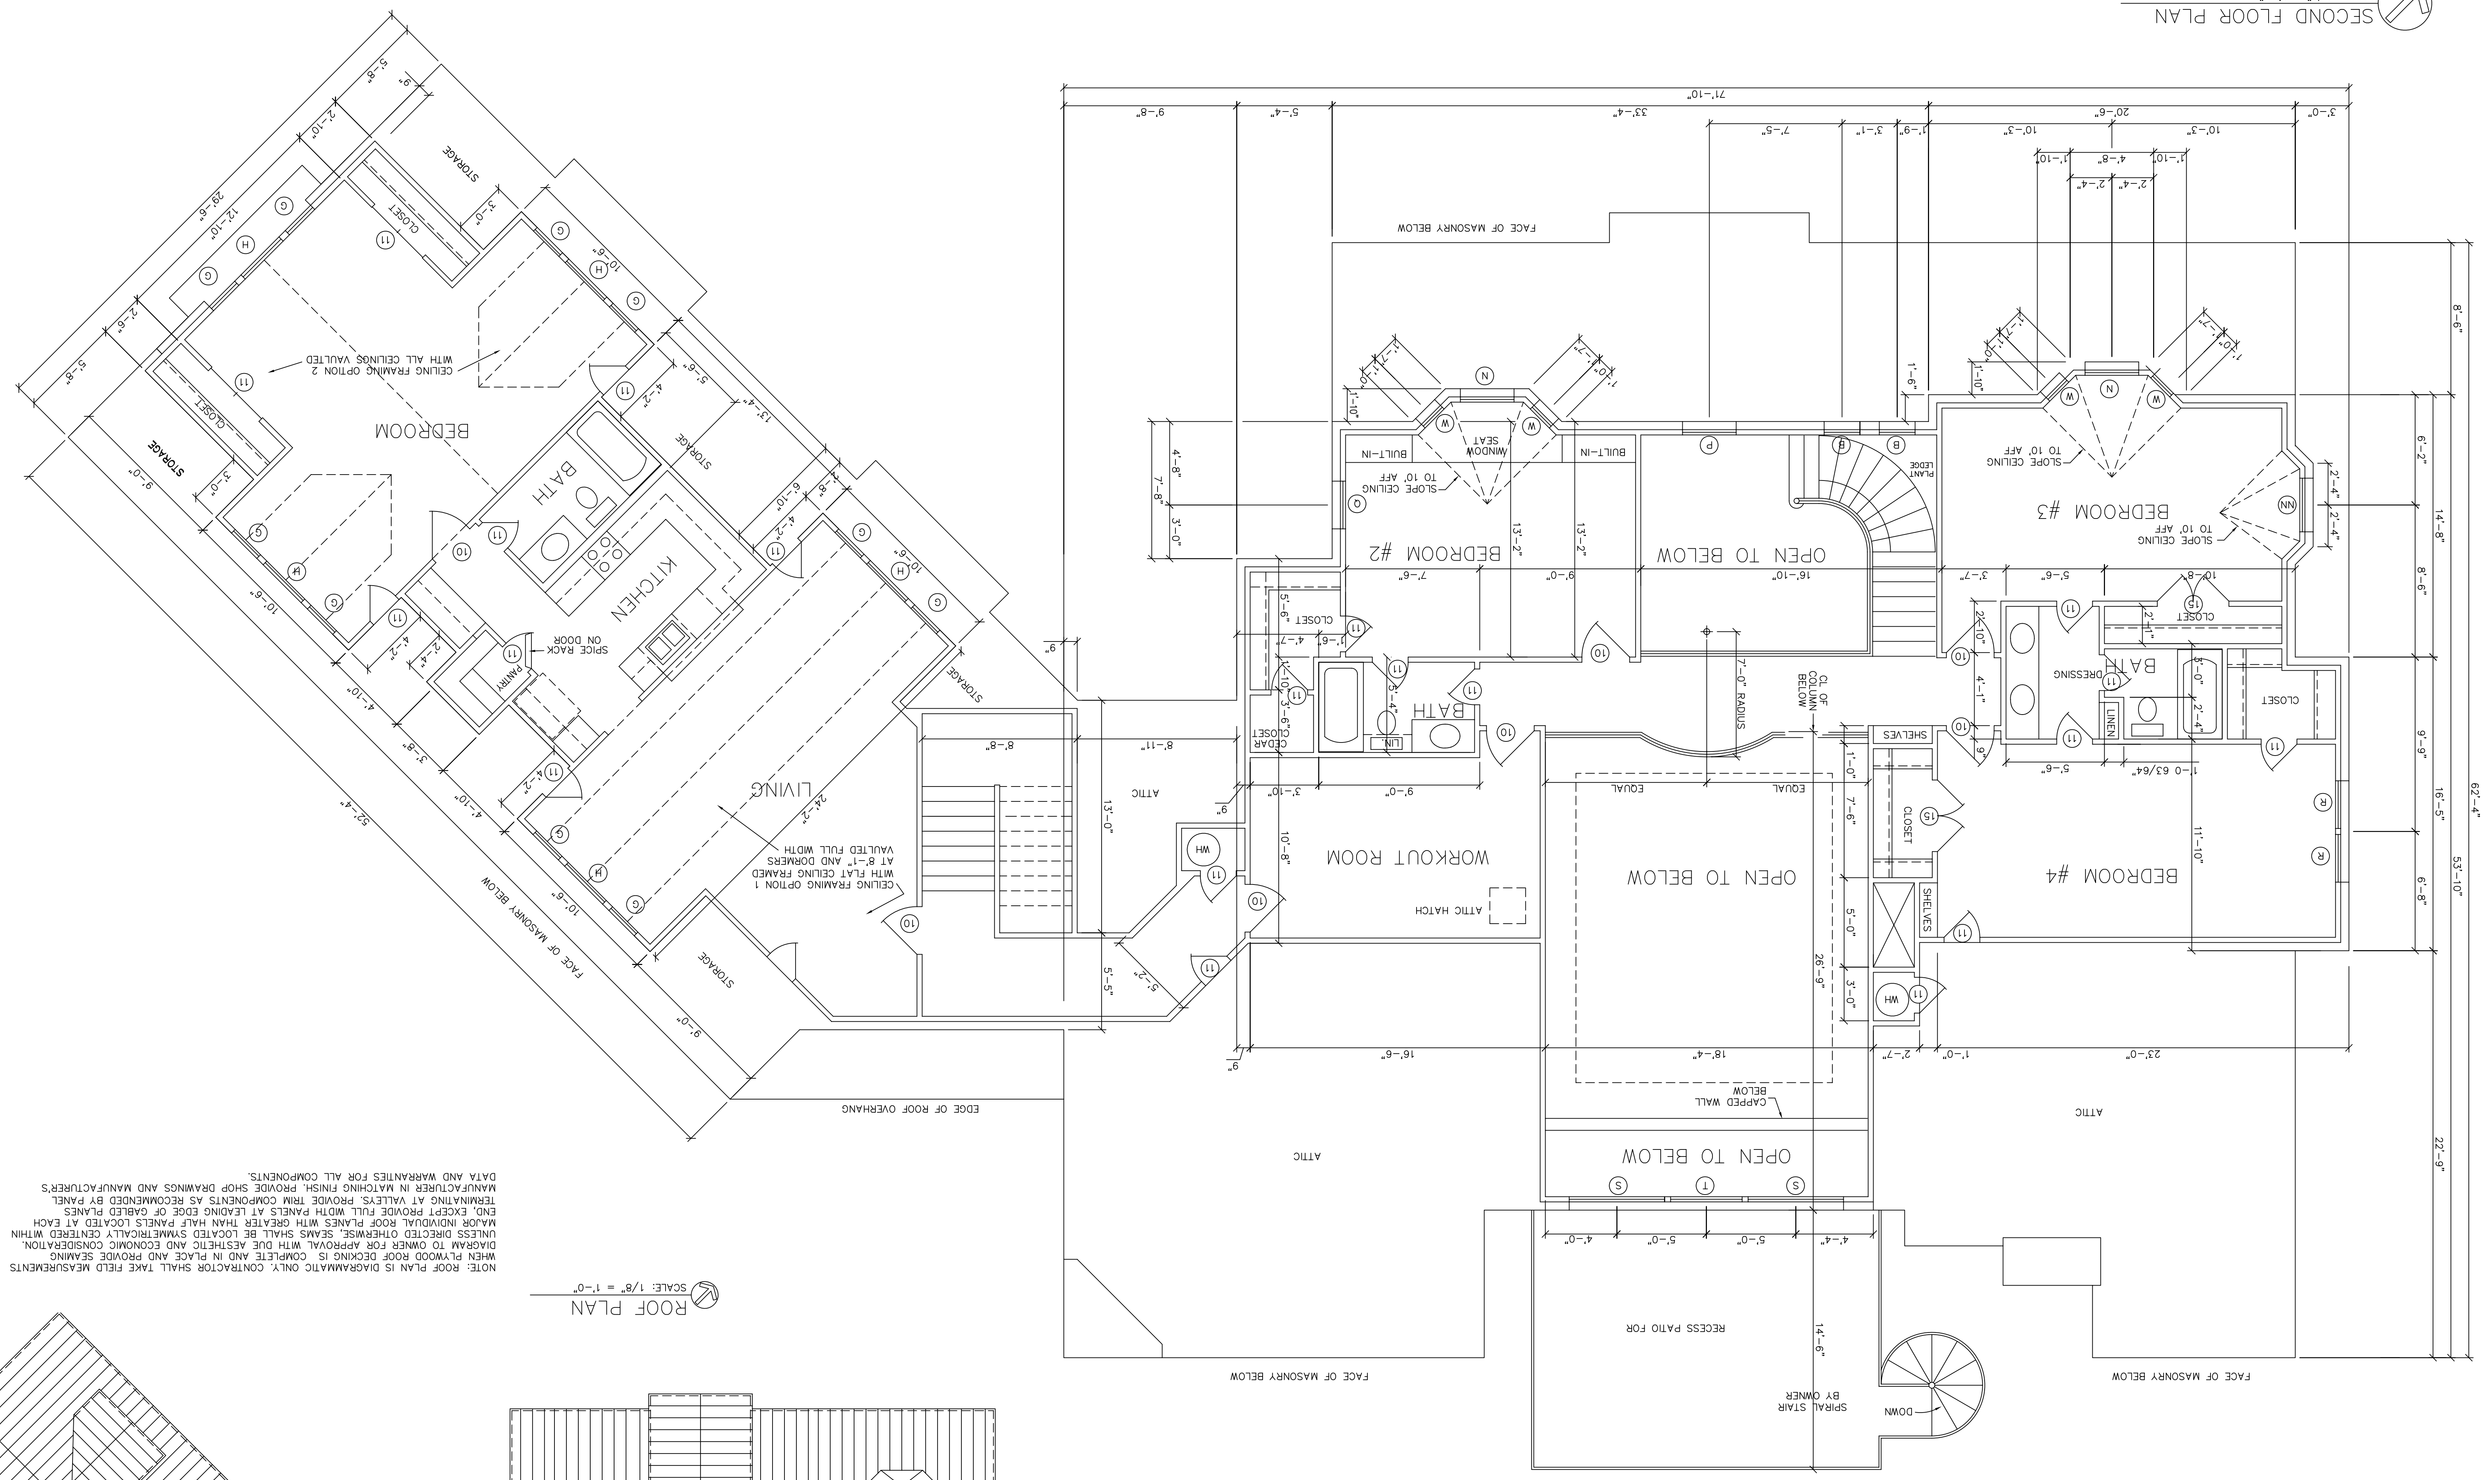

NOTE: ROOF PLAN IS DIAGRAMATIC ONLY. CONTRACTOR SHALL TAKE FIELD MEASUREMENTS WHEN PLYWOOD ROOF DECKING IS COMPLETE AND IN PLACE AND PROVIDE SEAMING DIAGRAM TO OWNER FOR APPROVAL WITH DUE AESTHETIC AND ECONOMIC CONSIDERATION. UNLESS DIRECTED OTHERWISE, SEAMS SHALL BE LOCATED SYMMETRICALLY CENTERED WITHIN MAJOR INDIVIDUAL ROOF PLANES WITH GREATER THAN HALF PANELS LOCATED AT EACH TERMINATING AT VALLEYS. PROVIDE TRIM COMPONENTS AS RECOMMENDED BY PANEL END, EXCEPT PROVIDE FULL WIDTH PANELS AT LEADING EDGE OF GABLED PLANES MANUFACTURER IN MATCHING FINISH. PROVIDE SHOP DRAWINGS AND MANUFACTURER'S DATA AND WARRANTIES FOR ALL COMPONENTS.